BAXTER HALL

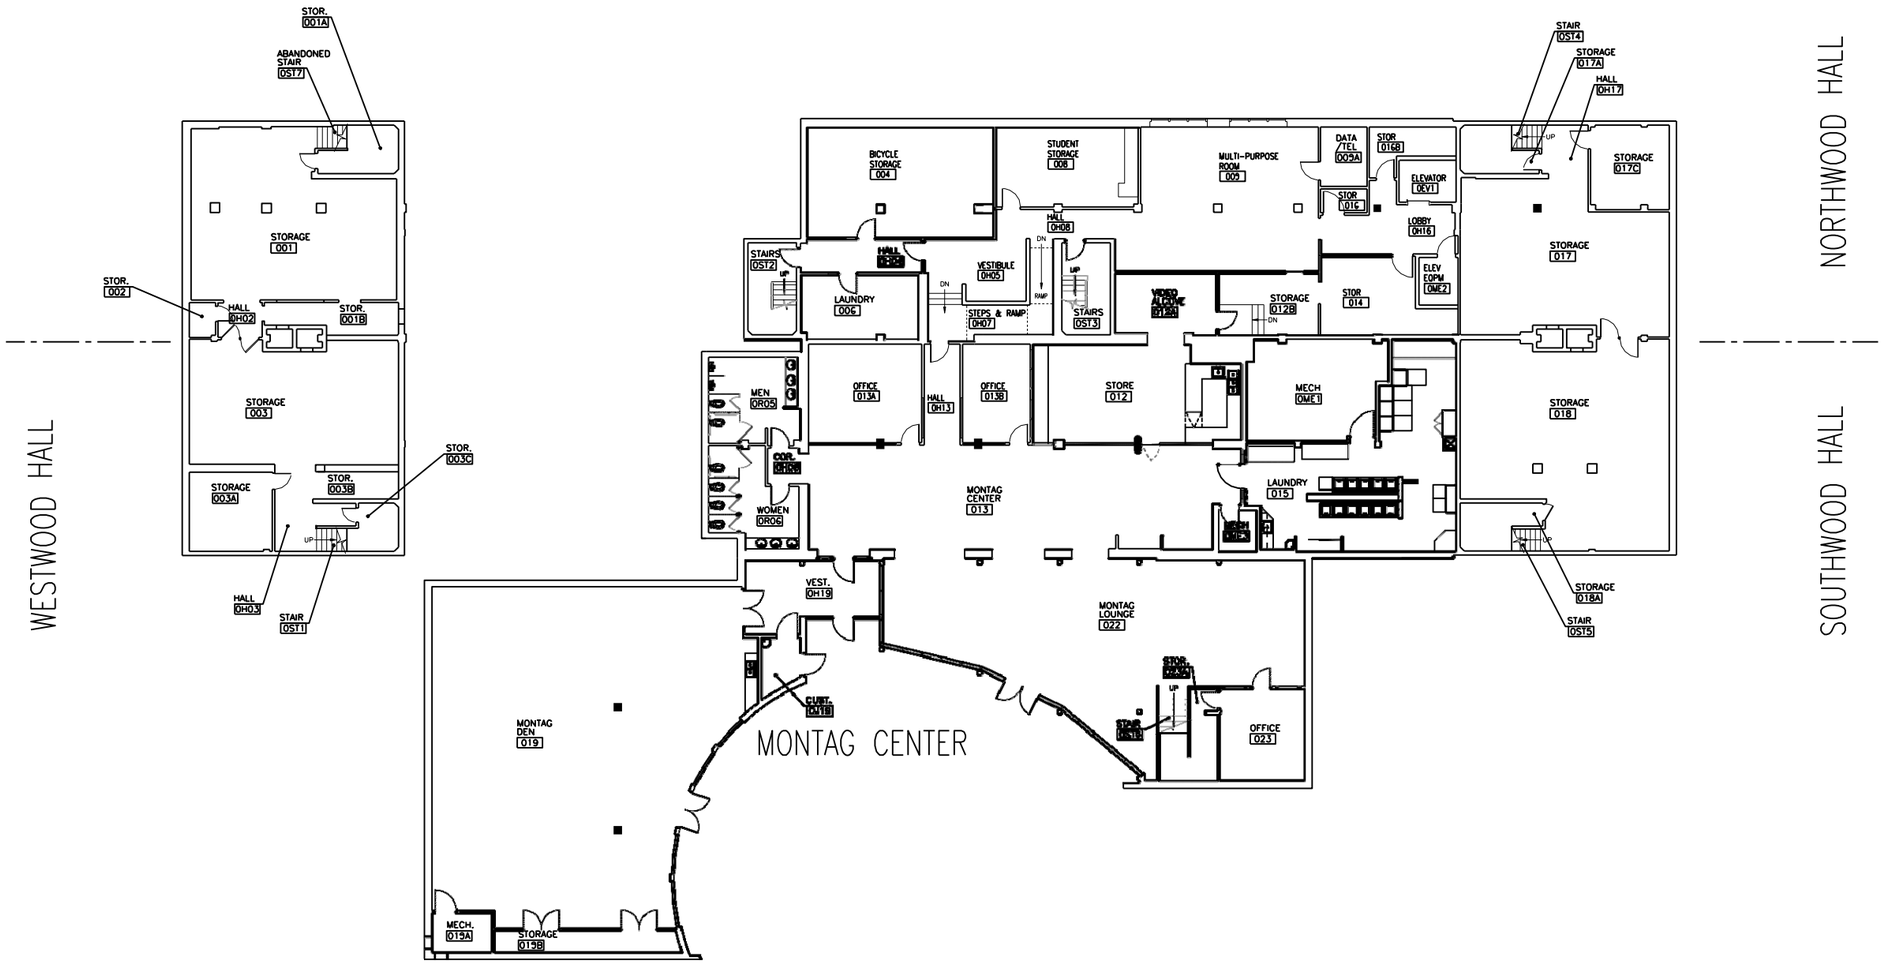

N

1/2 BAXTER HALL COMPLEX - LEVEL 0

ROOM PLAN

1' 5' 10' 20'

Initials	Revision/Issue	Date

Firm Name and Address
W.U. In-House

Project Name and Address
BAXTER HALL COMPLEX
201 12TH ST. SALEM, OR

LEVEL 0
ROOM PLAN

Date: 02-20-2017 B
Sheet Size: 17"x11"
Sheet: 02
Scale: 1:300 or 1"=25'-0"