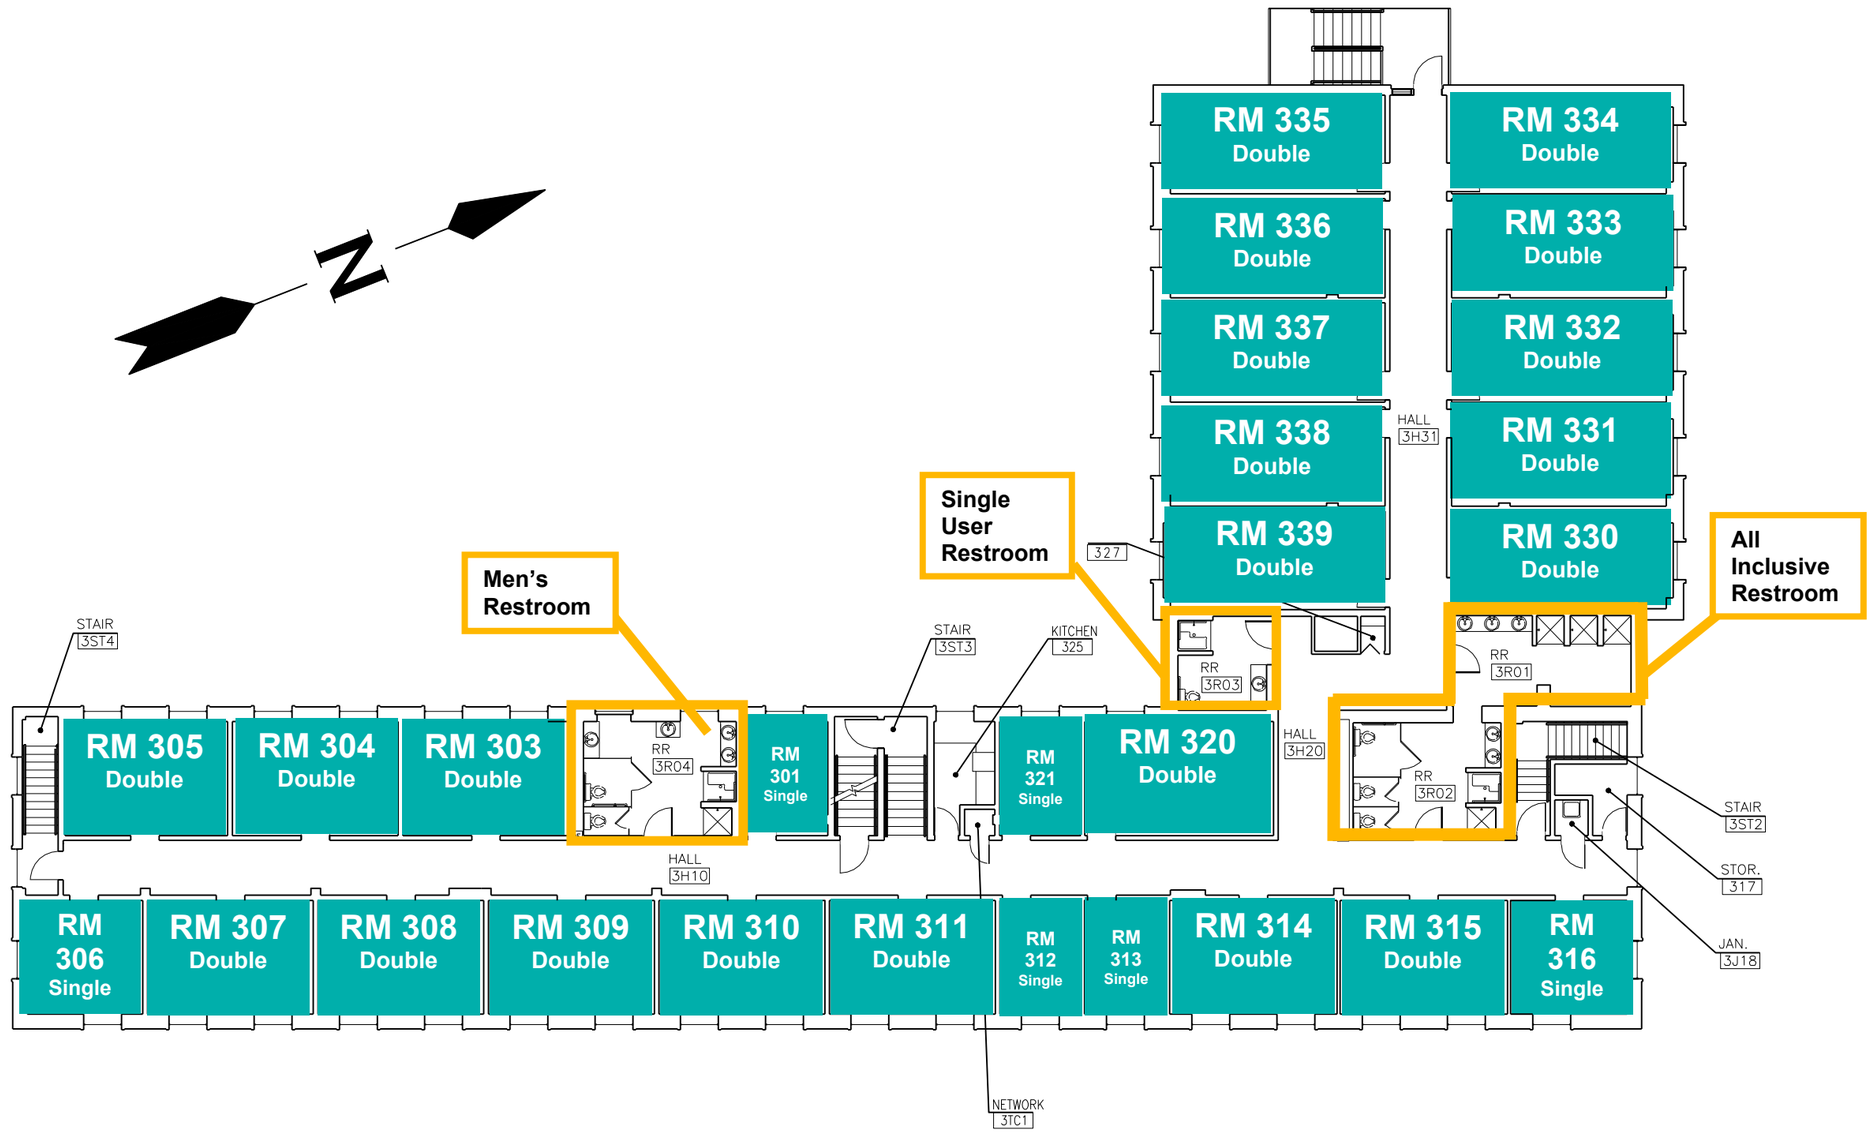

1/2

DONEY HALL - LEVEL 3

ROOM PLAN

1' 5' 10' 20'

Initials	Revision/Issue	Date

Firm Name and Address

W.U. In-House

Project Name and Address

DONEY HALL
260 WINTER ST. SALEM, OR

LEVEL 3

FLOOR PLAN

Date	Sheet
08-16-2016	01
Sheet Size: 17"x11"	
Scale: 1/16"=1'-0"	