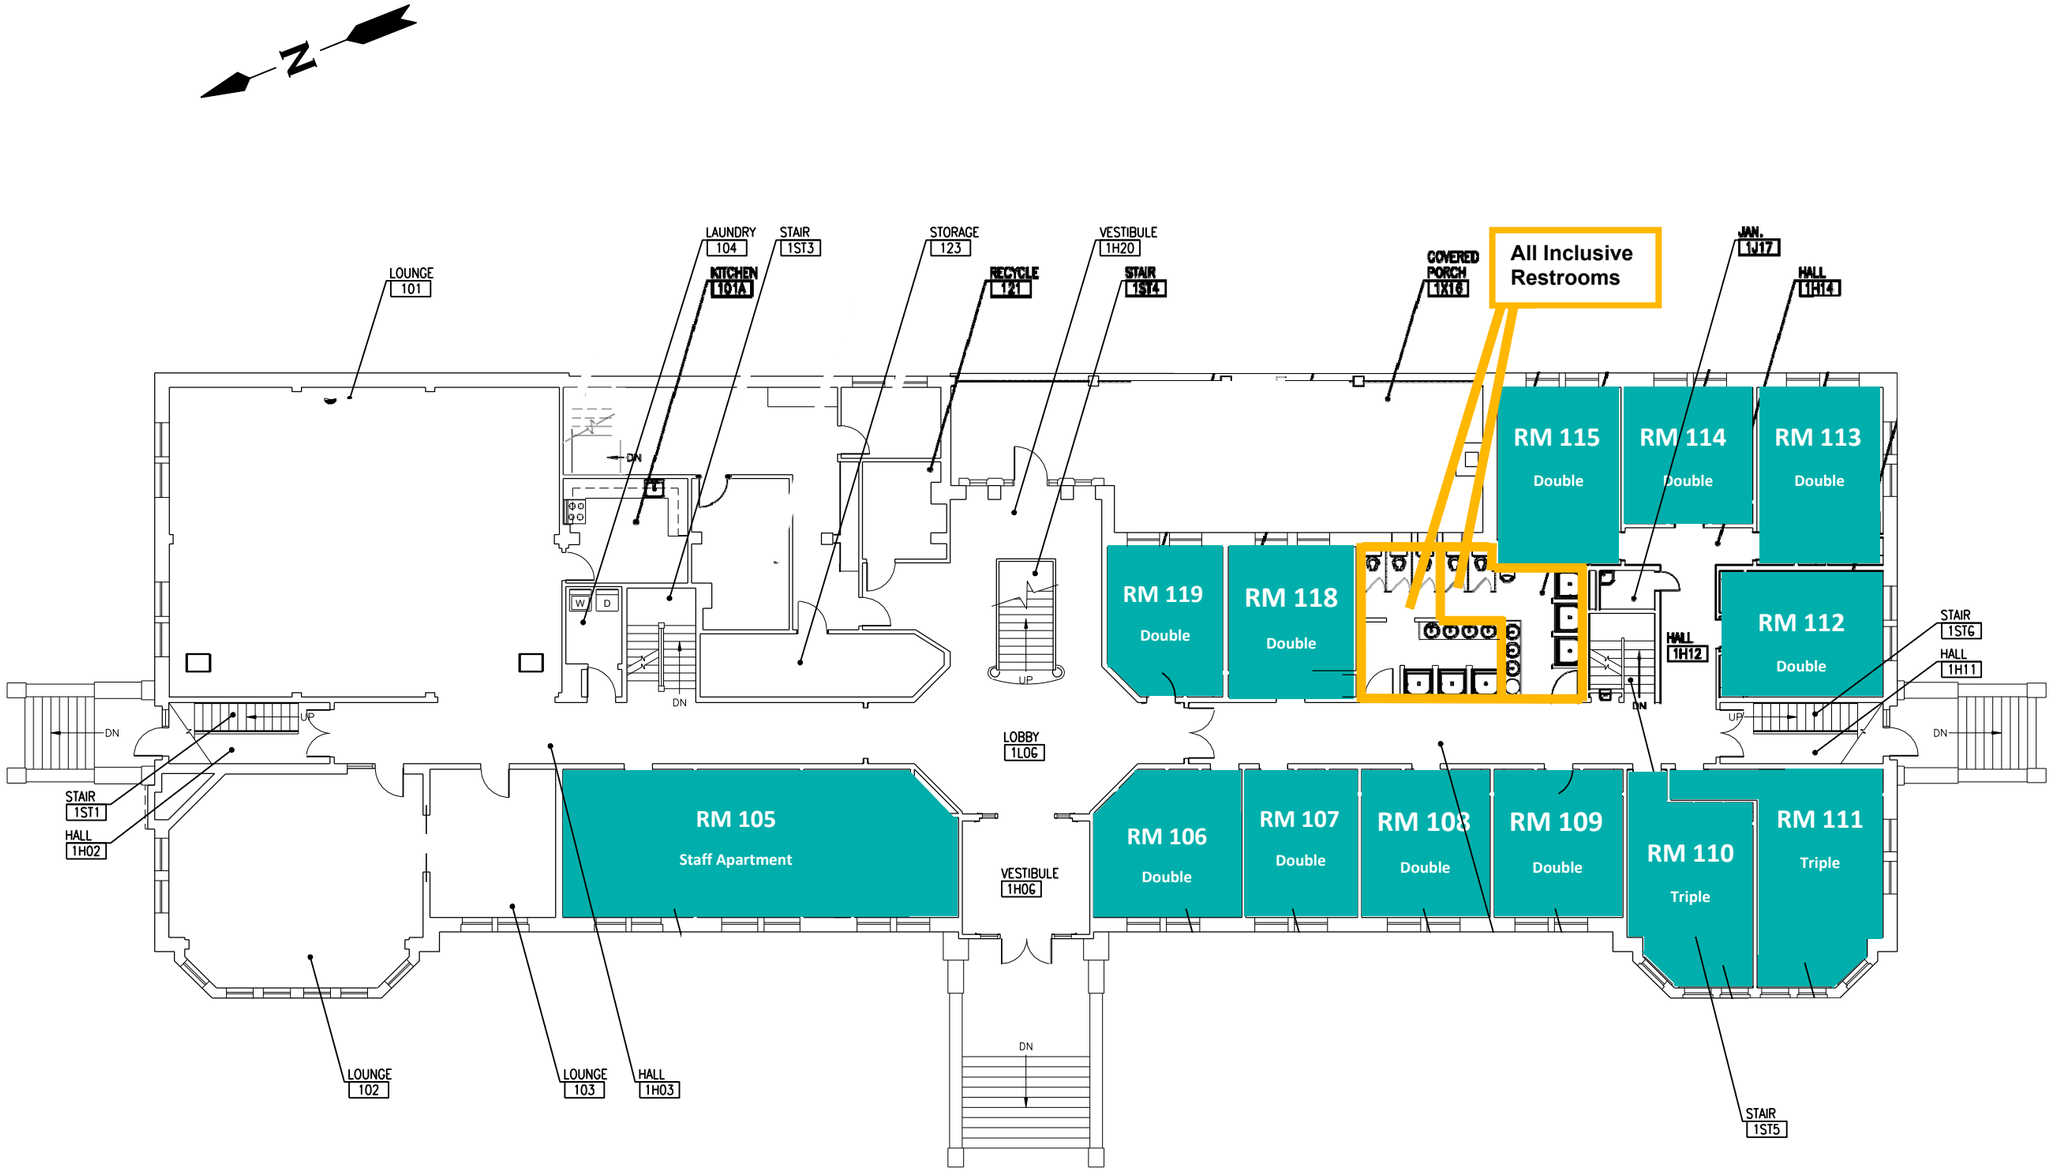

1/2 LAUSANNE HALL - LEVEL 1

ROOM PLAN

1' 5' 10' 20'

Initials	Revision/Issue	Date

Firm Name and Address

W.U. In-House

Project Name and Address

LAUSANNE HALL

250 WINTER ST. SALEM, OR

LEVEL 1

ROOM PLAN

Date	Sheet
02-01-2017	02
Sheet Size: 17"x11"	
Scale: 1/16"=1'-0"	