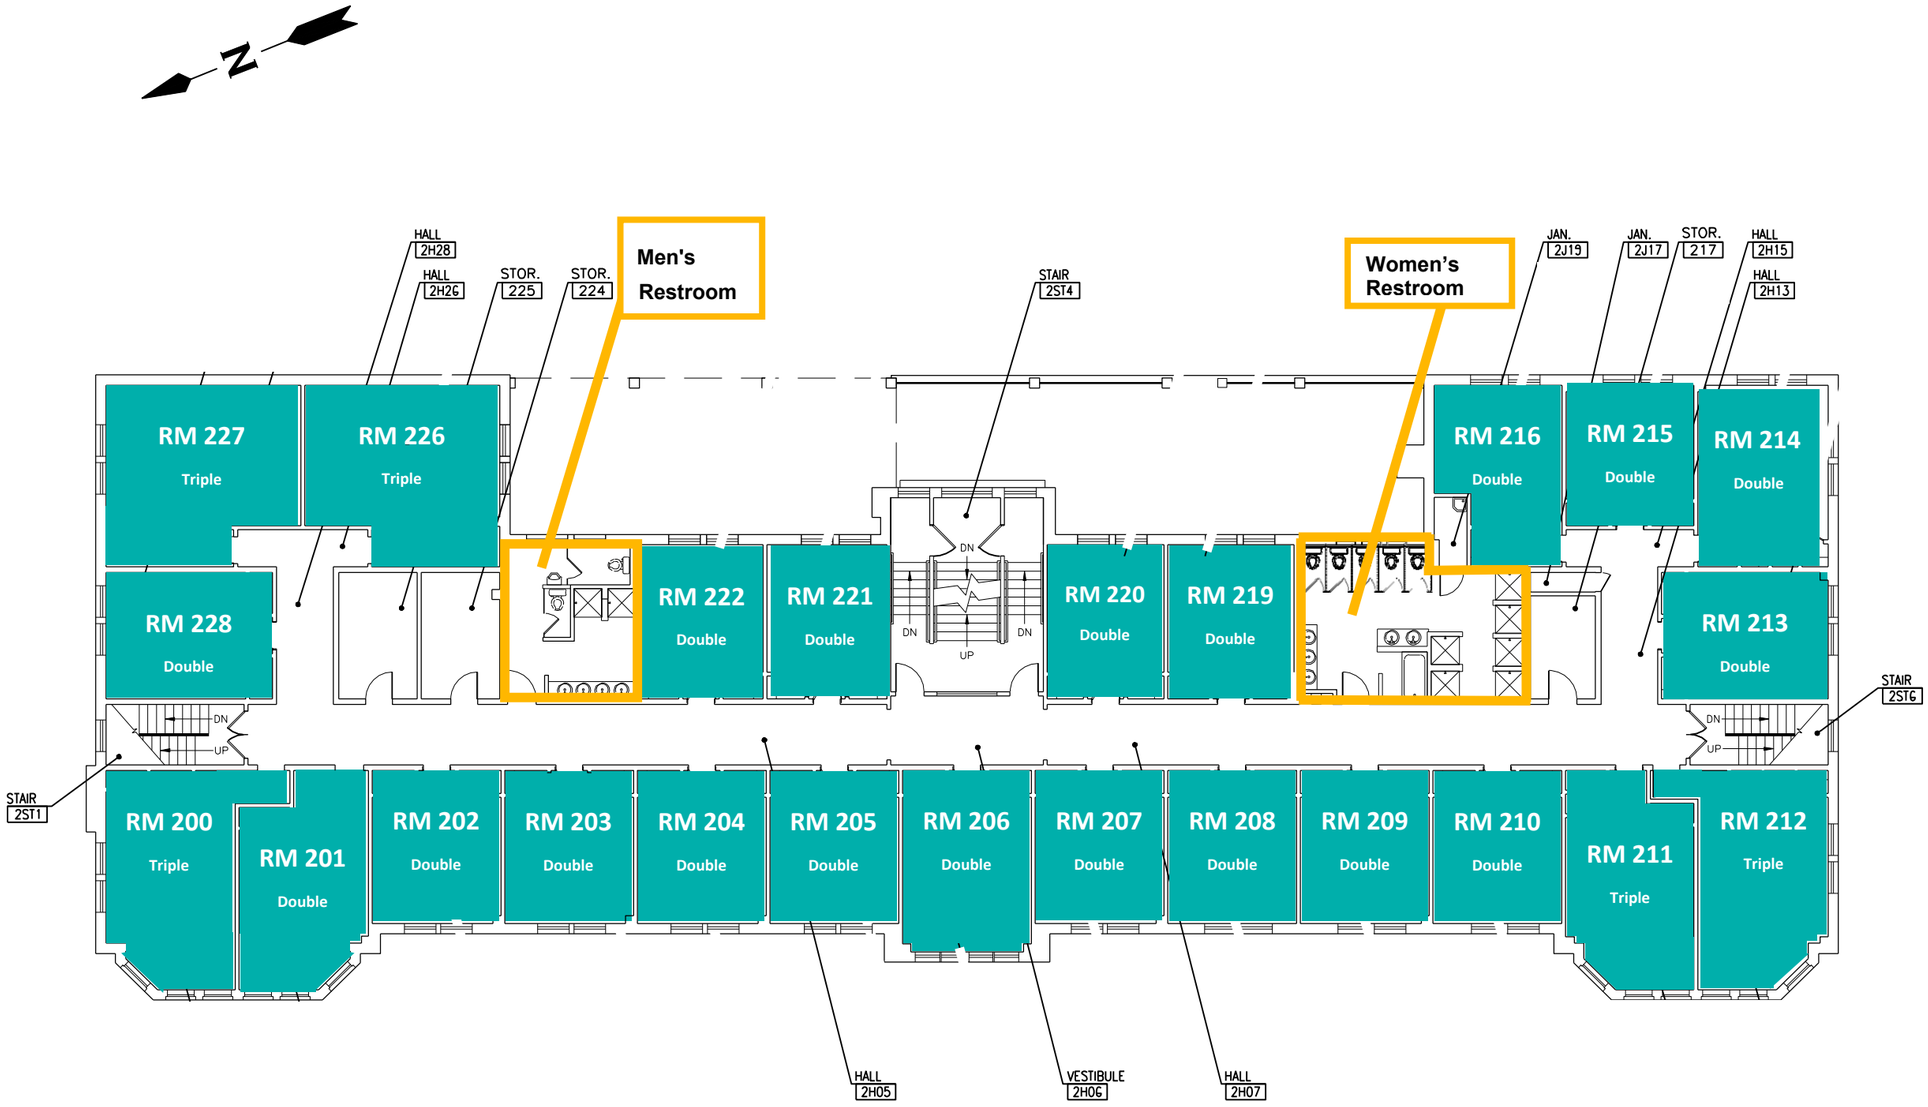

1
2

LAUSANNE HALL - LEVEL 2

ROOM PLAN

1' 5' 10' 20'

Initials	Revision/Issue	Date

Firm Name and Address

W.U. In-House

Project Name and Address

LAUSANNE HALL
250 WINTER ST. SALEM, OR

LEVEL 2

ROOM PLAN

Date: 02-01-2017
Sheet: 02
Sheet Size: 17"x11"
Scale: 1/16"=1'-0"